DRAFT CONCEPTUAL FLOOR PLANS

GUEST ROOMS

Name	Area	Comments	Department
KING			
GUEST RM	10414 SF	KING	KING
37	10414 SF		
QUEEN			
GUEST RM	11006 SF	QQ	QUEEN
32	11006 SF		
SUITE			
GUEST RM	7285 SF	<varies>	SUITE
16	7285 SF		
Grand total: 85	28706 SF		

Gross Floor Area- Building Code

Name	Area
BASEMENT 1	1675 SF
BASEMENT 2	5156 SF
	6831 SF
GROUND FLOOR	26358 SF
	26358 SF
1ST FLOOR	22293 SF
	22293 SF
2ND FLOOR	22289 SF
	22289 SF
3RD FLOOR	7802 SF
	7802 SF
	85573 SF

Legend

- AMENITY
- BOH
- CIRCULATION
- FOOD / EVENT
- KING
- KITCHEN
- QUEEN
- SUITE
- SUPPORT
- TLT

1 OVERALL GROUND FLOOR PLAN
1/16" = 1'-0"

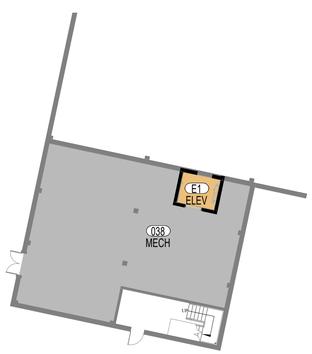

2 OVERALL BASEMENT PLAN
1/16" = 1'-0"

ROWHOUSE ARCHITECTS
one north pack square
asheville, north carolina
28801
T1 828.281.2344
T2 828.231.1931

SALEM ACADEMY HOTEL
Winston-Salem, NC

Release / Revision Dates

No.	Description	Date

Permit Submittal Date

Issue Date

Sheet Title

BASEMENT AND GROUND FLOOR PLAN

A1.0

3/13/2026 3:42:17 PM

DRAFT CONCEPTUAL FLOOR PLANS

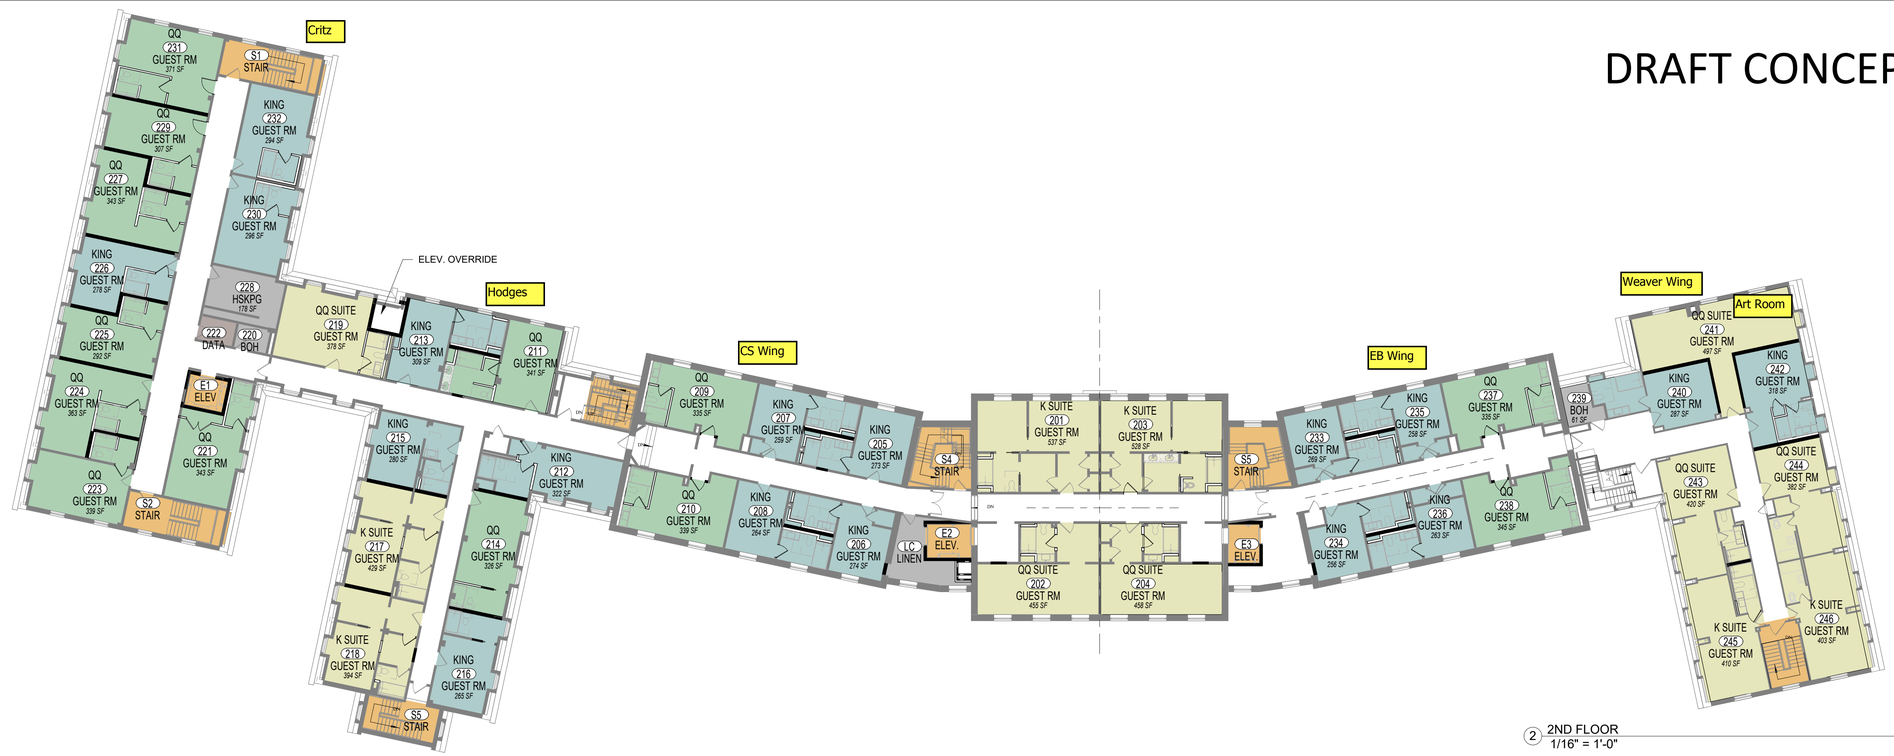

2 2ND FLOOR
1/16" = 1'-0"

Legend

- AMENITY
- BOH
- CIRCULATION
- FOOD / EVENT
- KING
- KITCHEN
- QUEEN
- SUITE
- SUPPORT
- TLT

1 1ST FLOOR
1/16" = 1'-0"

ROWHOUSE ARCHITECTS
one north pack square
asheville, north carolina
28801
T1 828.281.2344
T2 828.231.1931

SALEM ACADEMY HOTEL
Winston-Salem, NC

Release / Revision Dates

No.	Description	Date

Permit Submittal Date

Issue Date

Sheet Title

1ST AND 2ND FLOOR PLAN

A1.1

3/2/2026 4:17:57 PM

DRAFT CONCEPTUAL FLOOR PLANS

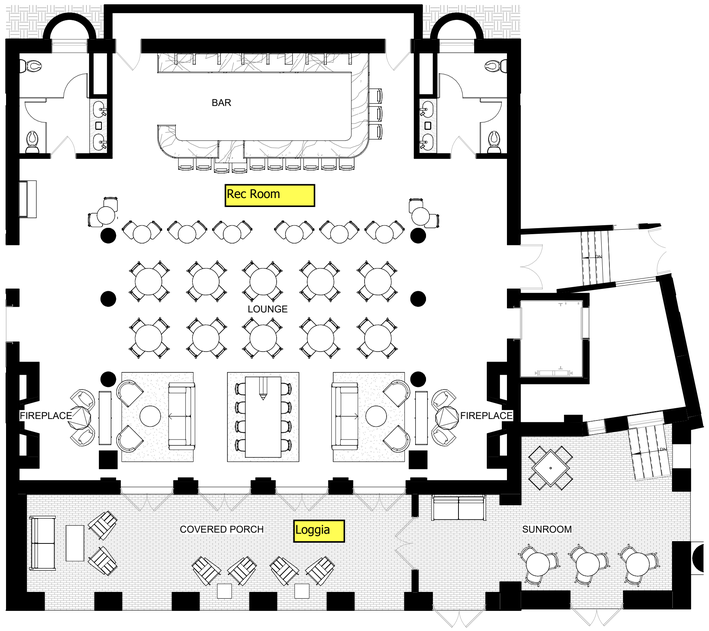

2 BAR/EVENT SPACE - 001 GROUND FLOOR
1/8" = 1'-0"

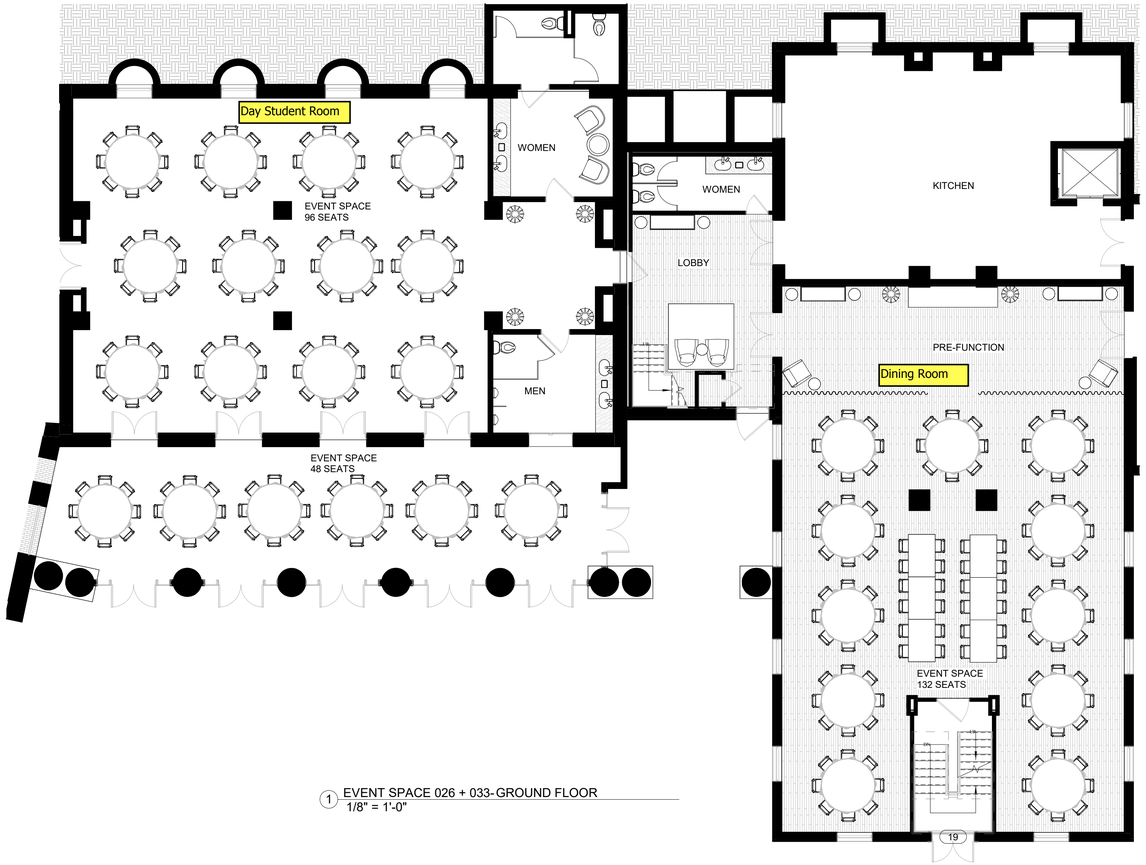

1 EVENT SPACE 026 + 033-GROUND FLOOR
1/8" = 1'-0"

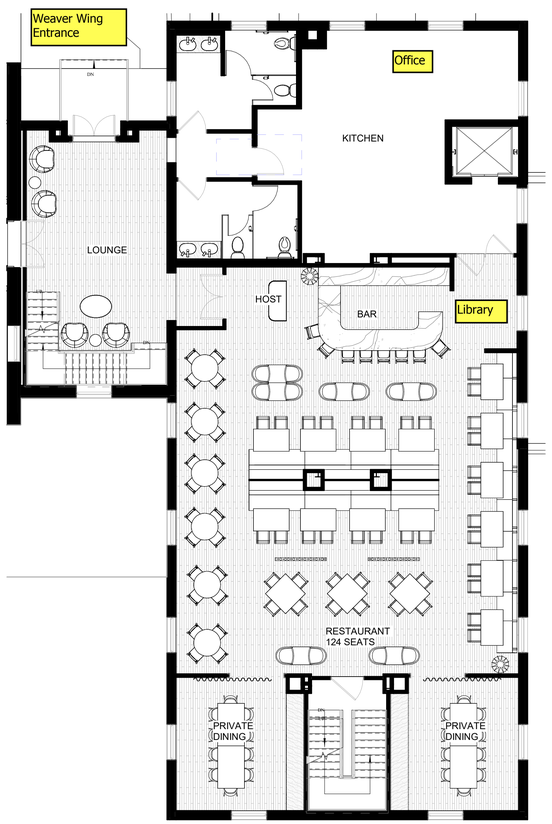

4 ENLARGED RESTAURANT - 1ST FLOOR
1/8" = 1'-0"

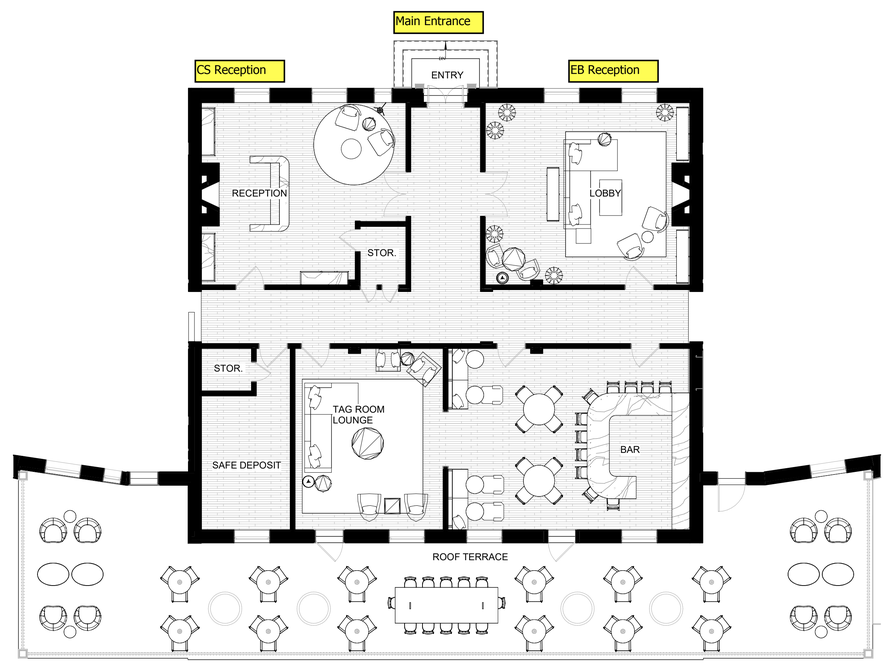

3 LOBBY, RECEPTION + BAR-1ST FLOOR
1/8" = 1'-0"

ROWHOUSE ARCHITECTS
one north pack square
asheville, north carolina
28801

T1 828.281.2344
T2 828.231.1931

SALEM ACADEMY HOTEL
Winston-Salem, NC

Release / Revision Dates

No.	Description	Date

Permit Submittal Date

Issue Date

Sheet Title

ENLARGED PLANS

A2.0

3/1/2026 12:45:58 PM

DRAFT CONCEPTUAL FLOOR PLANS

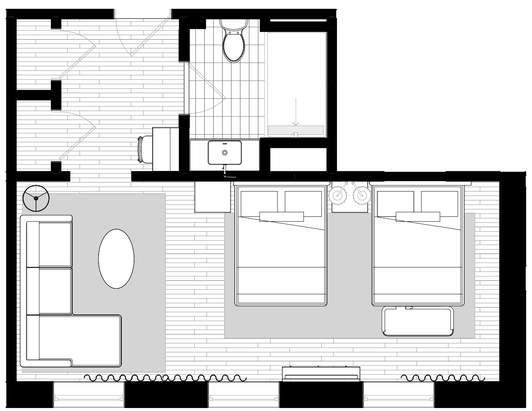

3 ENLARGED DBL QUEEN SUITE
1/4" = 1'-0"

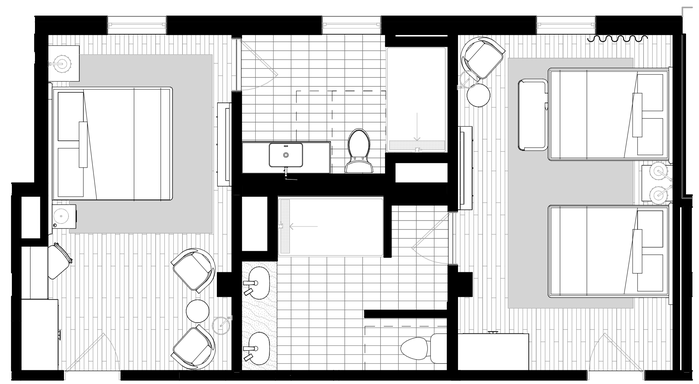

1 ENLARGED KING + DBL QUEEN STANDARD
1/4" = 1'-0"

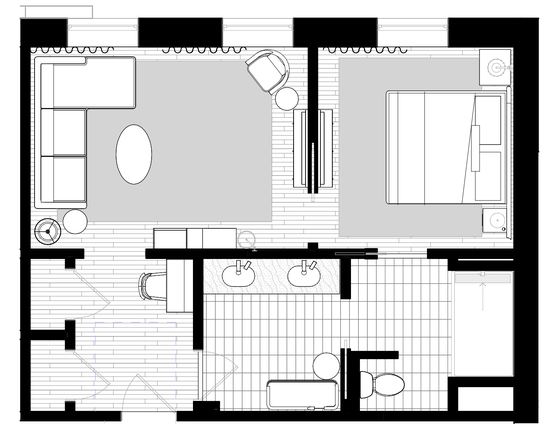

2 ENLARGED KING SUITE
1/4" = 1'-0"

ROWHOUSE ARCHITECTS
one north pack square
asheville, north carolina
28801

T1 828.281.2344
T2 828.231.1931

SALEM ACADEMY HOTEL
Winston-Salem, NC

Release / Revision Dates

No.	Description	Date

Permit Submittal Date

Issue Date

Sheet Title

ENLARGED PLANS

A2.1

3/1/2026 1:19:05 PM